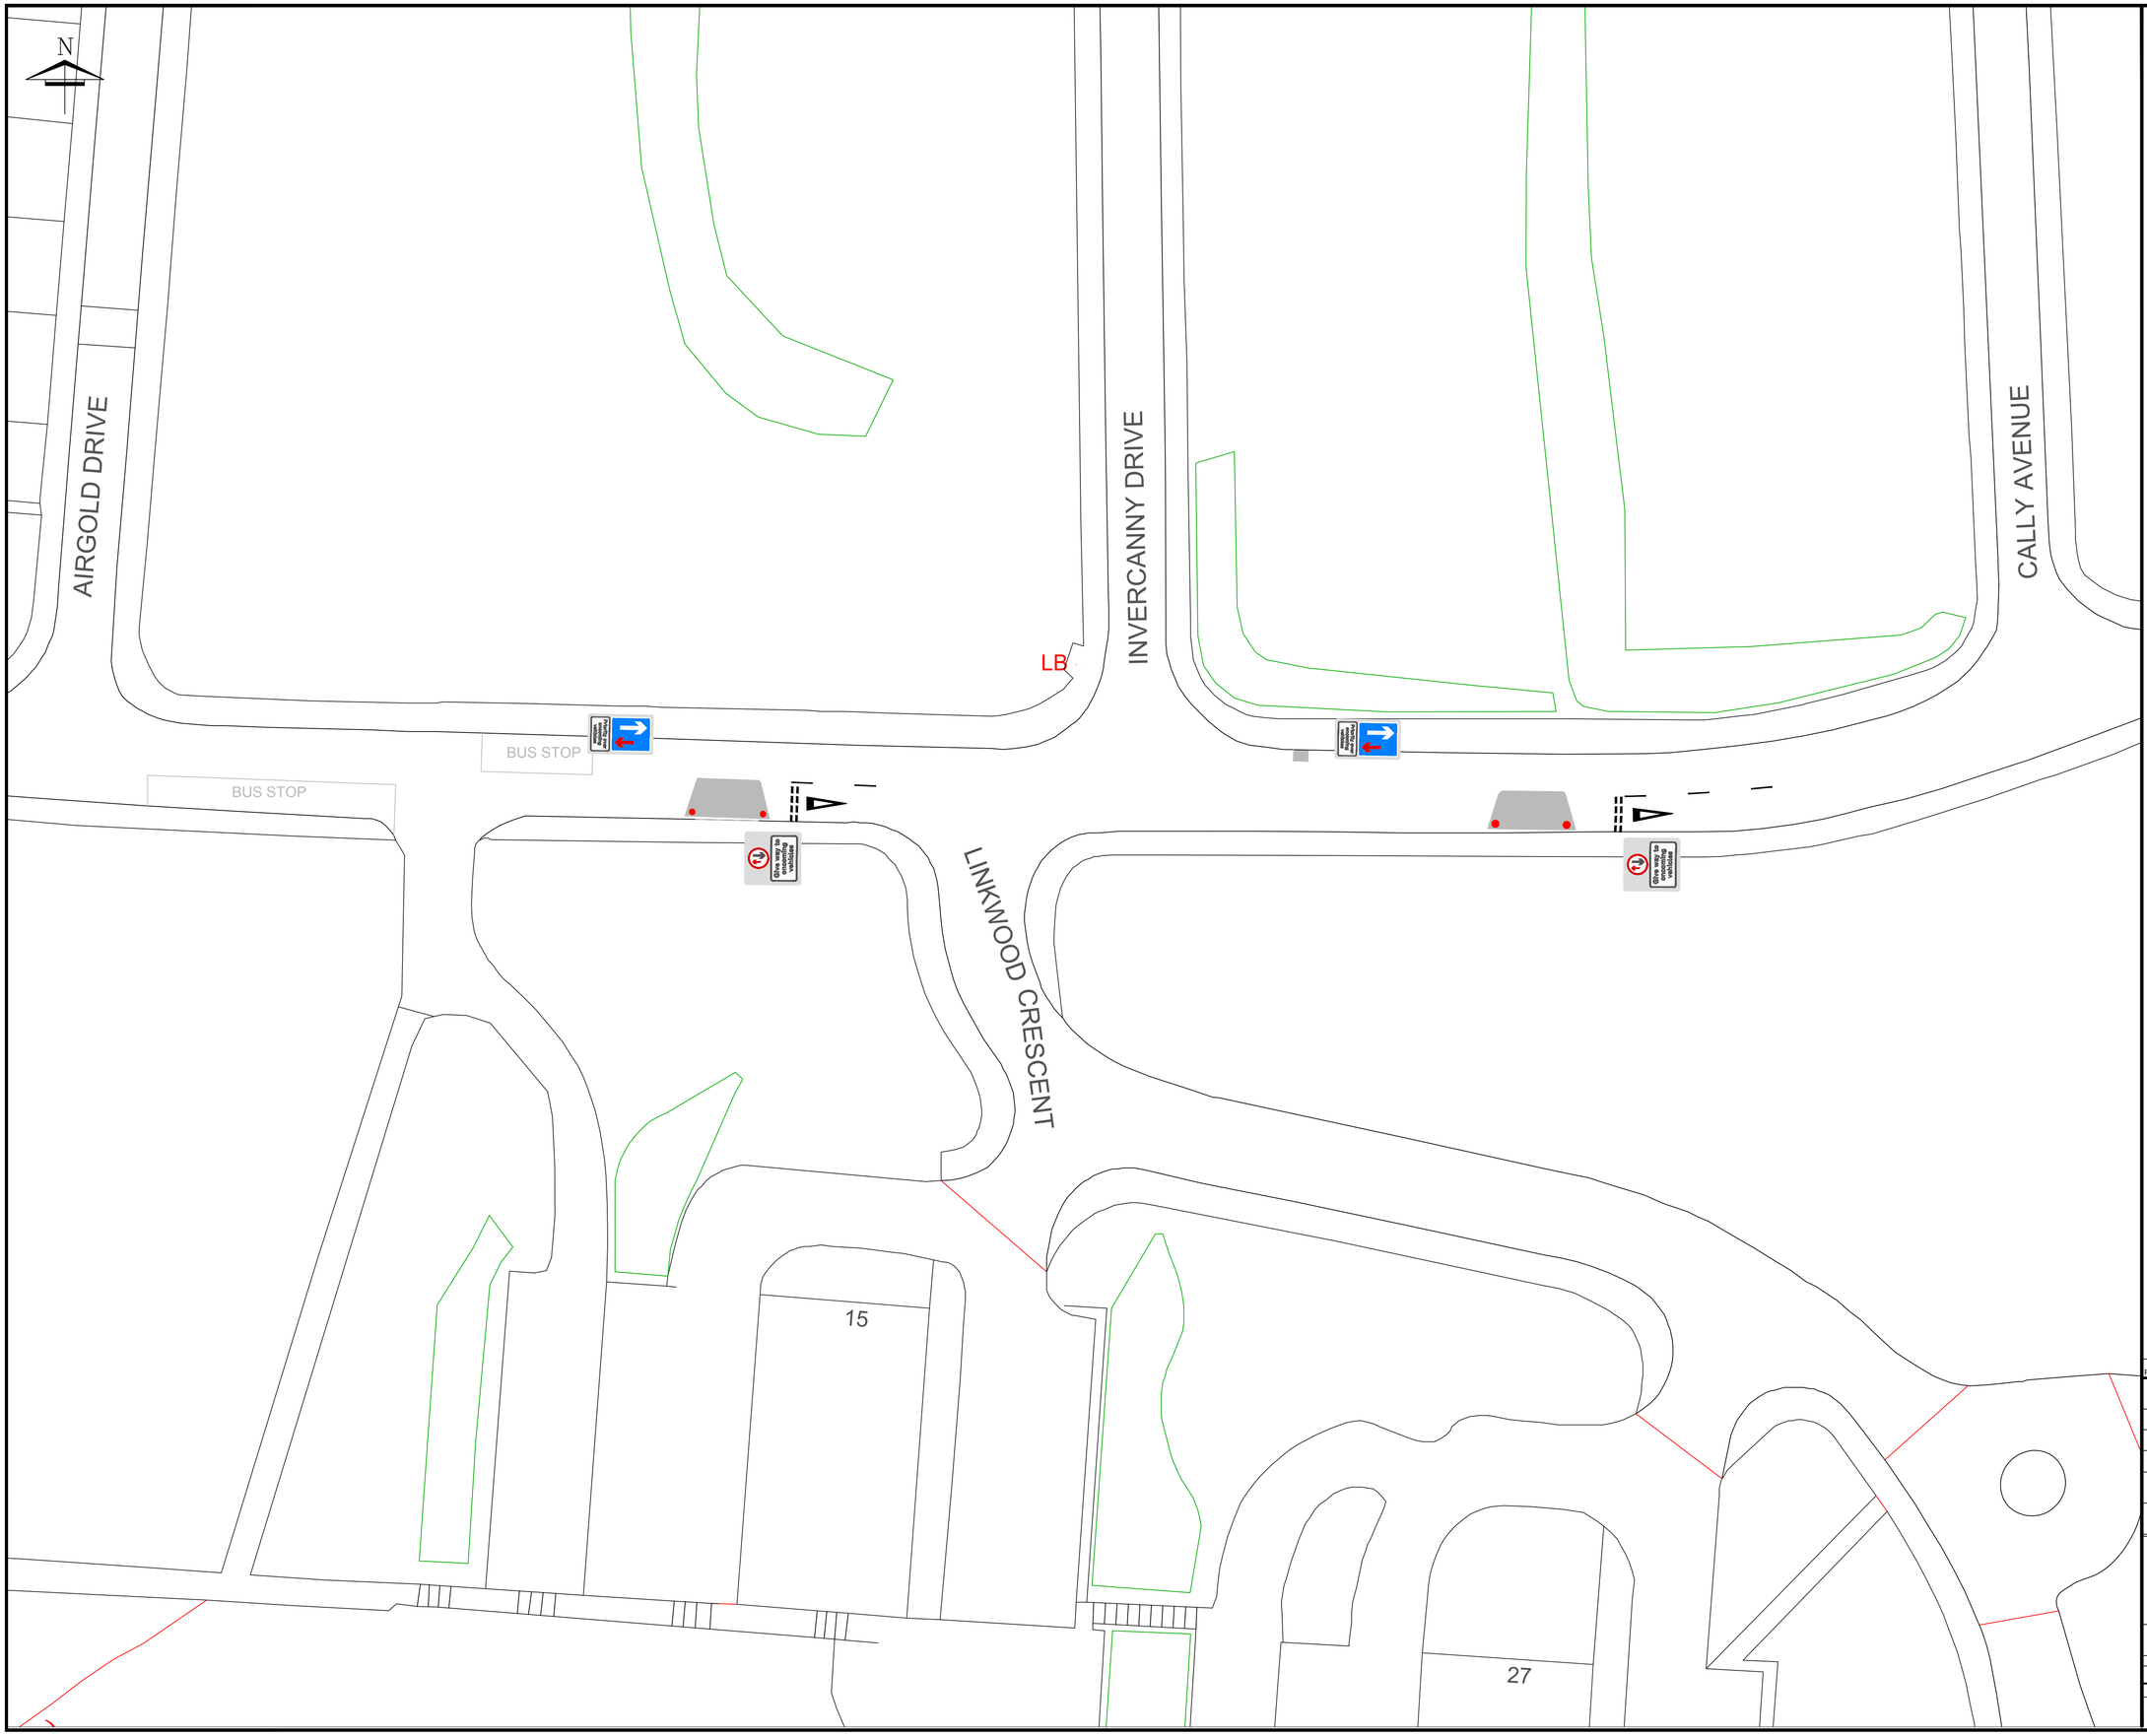

Notes:

© Crown Copyright [and database rights] 2016. All rights reserved.
OS Licence Number 100023379. You are not permitted to copy, sub-license, distribute or sell any of this data to third parties in any form.

PROPOSED BUILD OUT LOCATIONS

GIVE WAY TO ONCOMING VEHICLES SIGNAGE LOCATION

PRIORITY OVER ONCOMING VEHICLES SIGNAGE LOCATION

Rev.	Date:	Revisions	Checked Date:	Appvd Date:

Glasgow City Council

Scale	:	NTS	Date	:	May 2022
Prepared by	:	JT	Checked by	:	
Traced by	:	JT	Approved by	:	

Executive Director of Neighbourhoods, Regeneration and Sustainability:
George Gillespie BEng (Hons) CEng MICE

Design Office: Neighbourhoods, Regeneration and Sustainability
Roads and Traffic Maintenance, 727 London Road, Glasgow, G40 3AQ

Linkwood Drive - Traffic calming proposals

Drawing No: RS/21/69B

Rev:

File No:

Drawing Status: Prelim. | Tender | Contract | Record

Client:

Glasgow CITY COUNCIL