Elmbank Street and Elmbank Crescent

Design Exploration

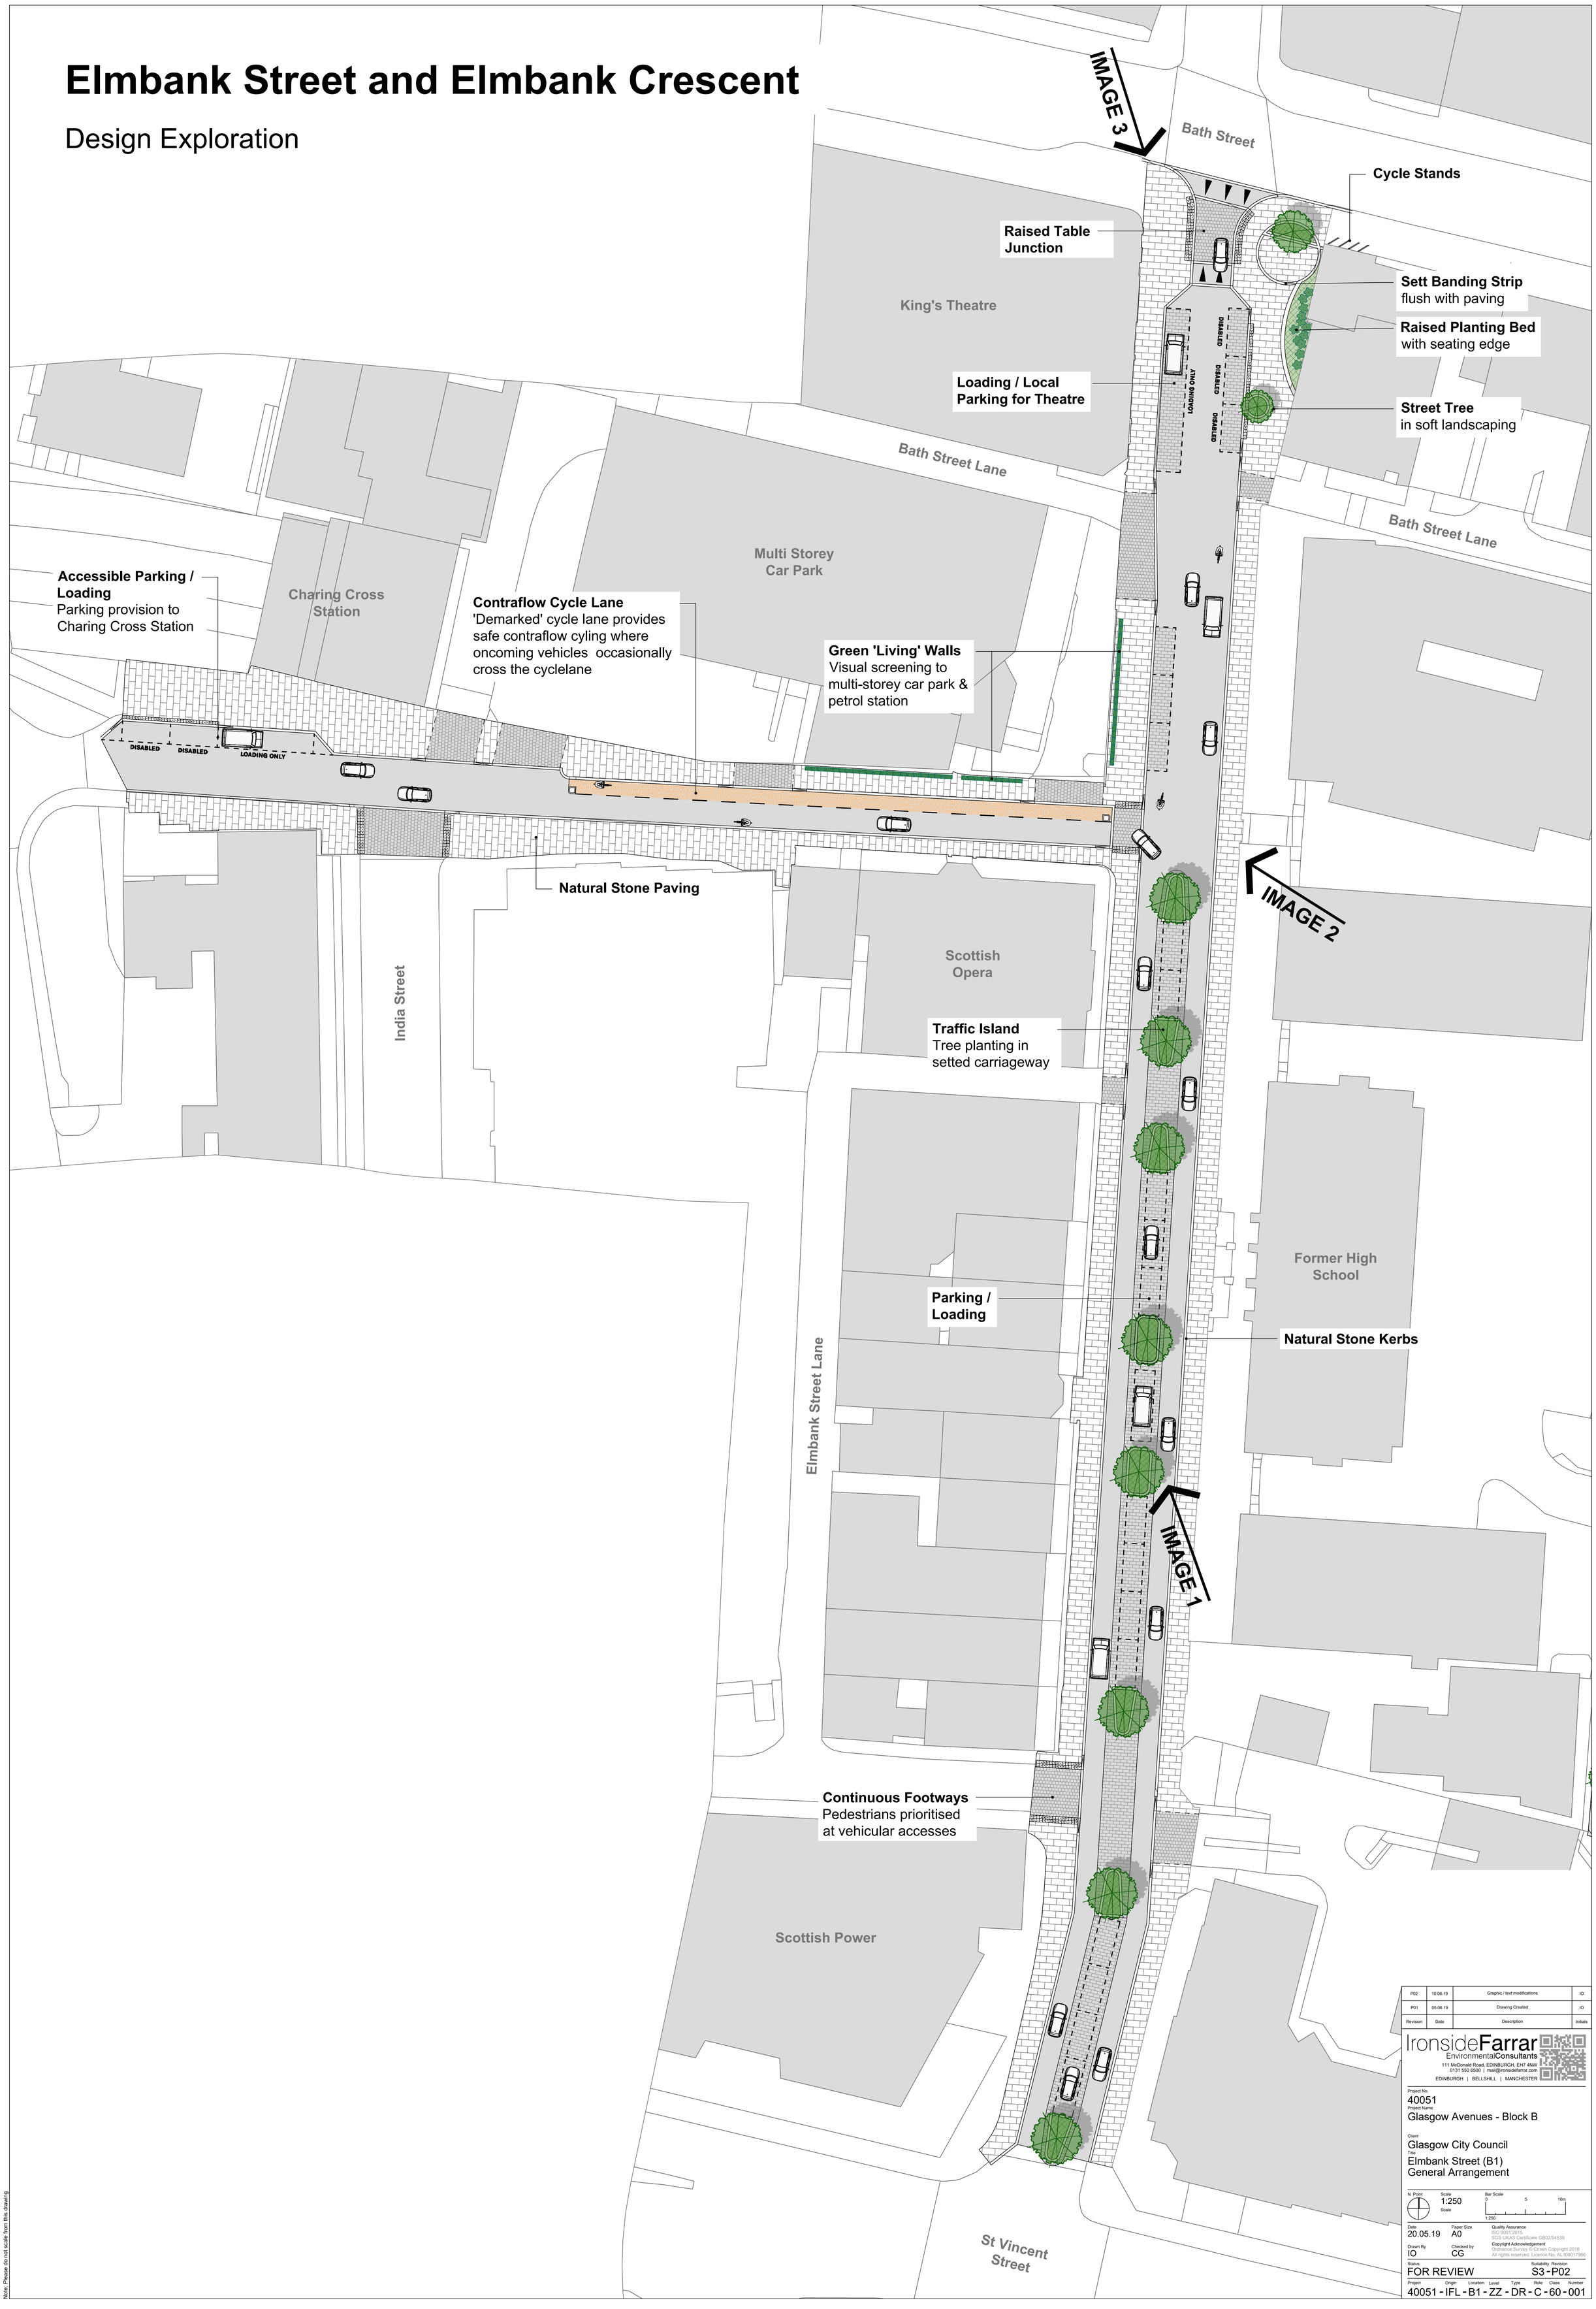

Revision	Date	Description	Initials
P02	10.06.19	Graphic / text modifications	IO
P01	05.06.19	Drawing Created	IO

IronsideFarrar
EnvironmentalConsultants
111 McDonald Road, EDINBURGH, EH7 4NW
0131 550 6500 | mail@ironsidefarrar.com
EDINBURGH | BELLSHILL | MANCHESTER

Project No.
40051
Project Name
Glasgow Avenues - Block B

Client
Glasgow City Council
Title
Elmbank Street (B1)
General Arrangement

N. Point
Scale
1:250
Scale
Bar Scale
0 5 10m
1:250

Date
20.05.19
Paper Size
A0
Quality Assurance
ISO 9001:2015
SGS UKAS Certificate GB02/54539
Copyright Acknowledgement

Ordnance Survey © Crown Copyright 2018
All rights reserved. Licence No. AL100017966

Drawn By
IO
Checked by
CG

Status
FOR REVIEW
Suitability Revision
S3 - P02

Project	Origin	Location	Level	Type	Role	Class	Number
40051	IFL	B1	ZZ	DR	C	60	001

Note: Please do not scale from this drawing